FilmL.A., Inc.
6255 W Sunset Blvd, 12th Floor
Hollywood, CA 90028
t: (213)977-8600 - f: (213)977-8601
www.filmla.com

Summary Information

Permit No: F00147317 **Type of Permit:** FILMING **Release Date:** 01/18/2019

Production Company TWENTIETH CENTURY FOX TELEVISION

Insured Company Name FOX ENTERTAINMENT GROUP INC

Contact Phone No. 1 310-369-1000
Contact Phone No. 2 310-696-5734
Fax
Address 10201 W PICO BLVD, BUILDING 1
LOS ANGELES, California 90064

Production Title SPEECHLESS EP317

Type of Production TV Sitcom

Producer RYAN JANATA

Director CHRIS GERNON

1st AD MARTY JEDLICKA

Production Manager SEAN WHITTLER

FilmL.A. Coordinator Melissa Levine

Location Manager NICK CHANDLER
Primary Phone Mobile - 561-445-1526
Secondary Phone

Location Assistant Michael Kuhn
Primary Phone Mobile - 910-232-4642
Secondary Phone

Fees

Posting Max	$966.00
Notification Charge	$170.00
FILMLA NON-REFUNDABLE FILM APPLICATION FEE	$685.00
LA CITY LANE AND STREET CLOSURE FEE	$312.00
LA CITY FIRE DEPARTMENT SPOT CHECK SURCHARGE	$85.00

Total Permit Fee $2,218.00

Number of Locations 1

NOT A PERMIT

Permit #F00147317

FilmL.A., Inc.
6255 W Sunset Blvd, 12th Floor
Hollywood, CA 90028
t: (213)977-8600 - f: (213)977-8601
www.filmla.com

Summary Information — Location

Permit Number	F00147317	**Location Manager**	NICK CHANDLER
Production Company	TWENTIETH CENTURY FOX TELEVISI...	Primary Phone	Mobile - 561-445-1526
Insured Company	FOX ENTERTAINMENT GROUP INC	Secondary Phone	
Production Title	SPEECHLESS EP317		

Location Address Fox Hills Dr & Orton Ave, Los Angeles, CA, 90064

Location Type Intersection

Film Dates 1/22/2019 - 1/22/2019 07:00 - 22:00 1 day

Open or Closed to the Public Open

Generic Conditions
Community Survey Obtained
Equipment staging and vehicles may park on one side of the street only.
Must Maintain 5' Clearance on Sidewalks/Walkways
Must maintain local/emergency access
No cast or crew parking on area streets
No interference with merchant activity.
No interference with vehicular or pedestrian traffic
No stopping or setting up in front of merchants or residents without prior approval
Number of uniformed officers listed on the permit is a minimum requirement.
Permittee remains responsible for deploying a sufficient number of uniformed officers to provide traffic and crowd control to ensure the safety of the film crew and the public.
Traffic Officers Required

Please see attached documents
Orton Ave & Fox Hills Dr (closure) - Speechless (Rev2).pdf
FOX SPEECHLESS AA 2018.pdf

Equipment on Location

Type	Quantity
5 Ton Truck	5
Cast/Crew vehicles	75
Condors	1
Cube Trucks	4
Generator	1
Motor Homes	2
Picture vehicles	2
Stakebed Trucks	3
Trailers	3
Vans	3

Personnel on Location

Type	Quantity
Cast	5
Crew	75
Extras	5
Off-Duty/Retired LAPD Officer(s)	3

NOT A PERMIT

FilmL.A., Inc.
6255 W Sunset Blvd, 12th Floor
Hollywood, CA 90028
t: (213)977-8600 - f: (213)977-8601
www.filmla.com

Summary Information — Location

Permit Number	F00147317	**Location Manager**	NICK CHANDLER
Production Company	TWENTIETH CENTURY FOX TELEVISI...	Primary Phone	Mobile - 561-445-1526
Insured Company	FOX ENTERTAINMENT GROUP INC	Secondary Phone	
Production Title	SPEECHLESS EP317		

Filming Activities Drive ups & away; Equipment across street; Equipment on sidewalk & street; Equipment on sidewalk, in curb lane & across street; Exterior Dialogue; Exterior establishing shots; Intermittent traffic control - 2 minutes standard; Scene is of 2 cars pulling up to one another and they talk; Camera & Equipment on sidewalk, curb lane, street.; Will have a 'Cloud" attached to the condor instead of a "fly swatter;

Jurisdiction **Political:** Los Angeles City - Council District 05 **Police:** Los Angeles Police Department **Fire:** Los Angeles City

Thomas Guide **Page:** 632 **Grid:** E4

Approvals

LOS ANGELES CITY POLICE DEPARTMENT	Gabriel Martinez
FILML.A. CLOSURES	Adrian Fayad
LOS ANGELES CITY DEPARTMENT OF PUBLIC WORKS	Jessica Castro

Parking

Base Camp	10201 W PICO	**Crew Parking**	10201 W PICO
Location Type :	BLVD, Los Angeles,	Location Type :	BLVD, Los Angeles,
Other Location	CA, 90035	Other Location	CA, 90035

Posting "No Parking" signs B/S OF ORTON AVE., KESWICK AVE.- EAST TO THE DEAD END. -(PICTURE)
B/S FOX HILLS DR., ORTON AVE. - TENNESSEE AVE. - (PICTURE)
N/S OF KESWICK AVE., FOX HILLS DRIVE- WEST 350 FEET.

Approximate Footage more than 1800 **Log Number** 229436

Date(s) 1/22/2019 to 1/22/2019 **Time(s)** 00:00 to 00:00

Lane / Full Closure FULL STREET CLOSURE- ORTON AVE., KESWICK AVE- NORTH/EAST TO THE DEAD END
FULL STREET CLOSURE- FOX HILLS DR., ORTON AVE- TENNESSEE AVE

Approximate Footage 0 - 300

Date(s) 1/22/2019 to 1/22/2019 **Time(s)** 07:00 to 17:00

NOT A PERMIT

Permit #F00147317

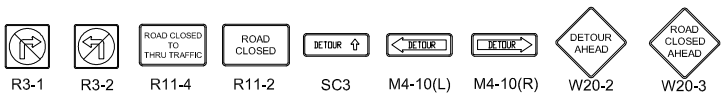

Ⓢ TRAFFIC SIGNAL

● TRAFFIC CONE

TYPE I W/ SIGN

FLASHING ARROW SIGN (FAS)

ALL TRAFFIC CONTROL WILL BE INSTALLED TO MEET OR EXCEED THE LATEST CA-MUTCD MINIMUM REQUIREMENTS

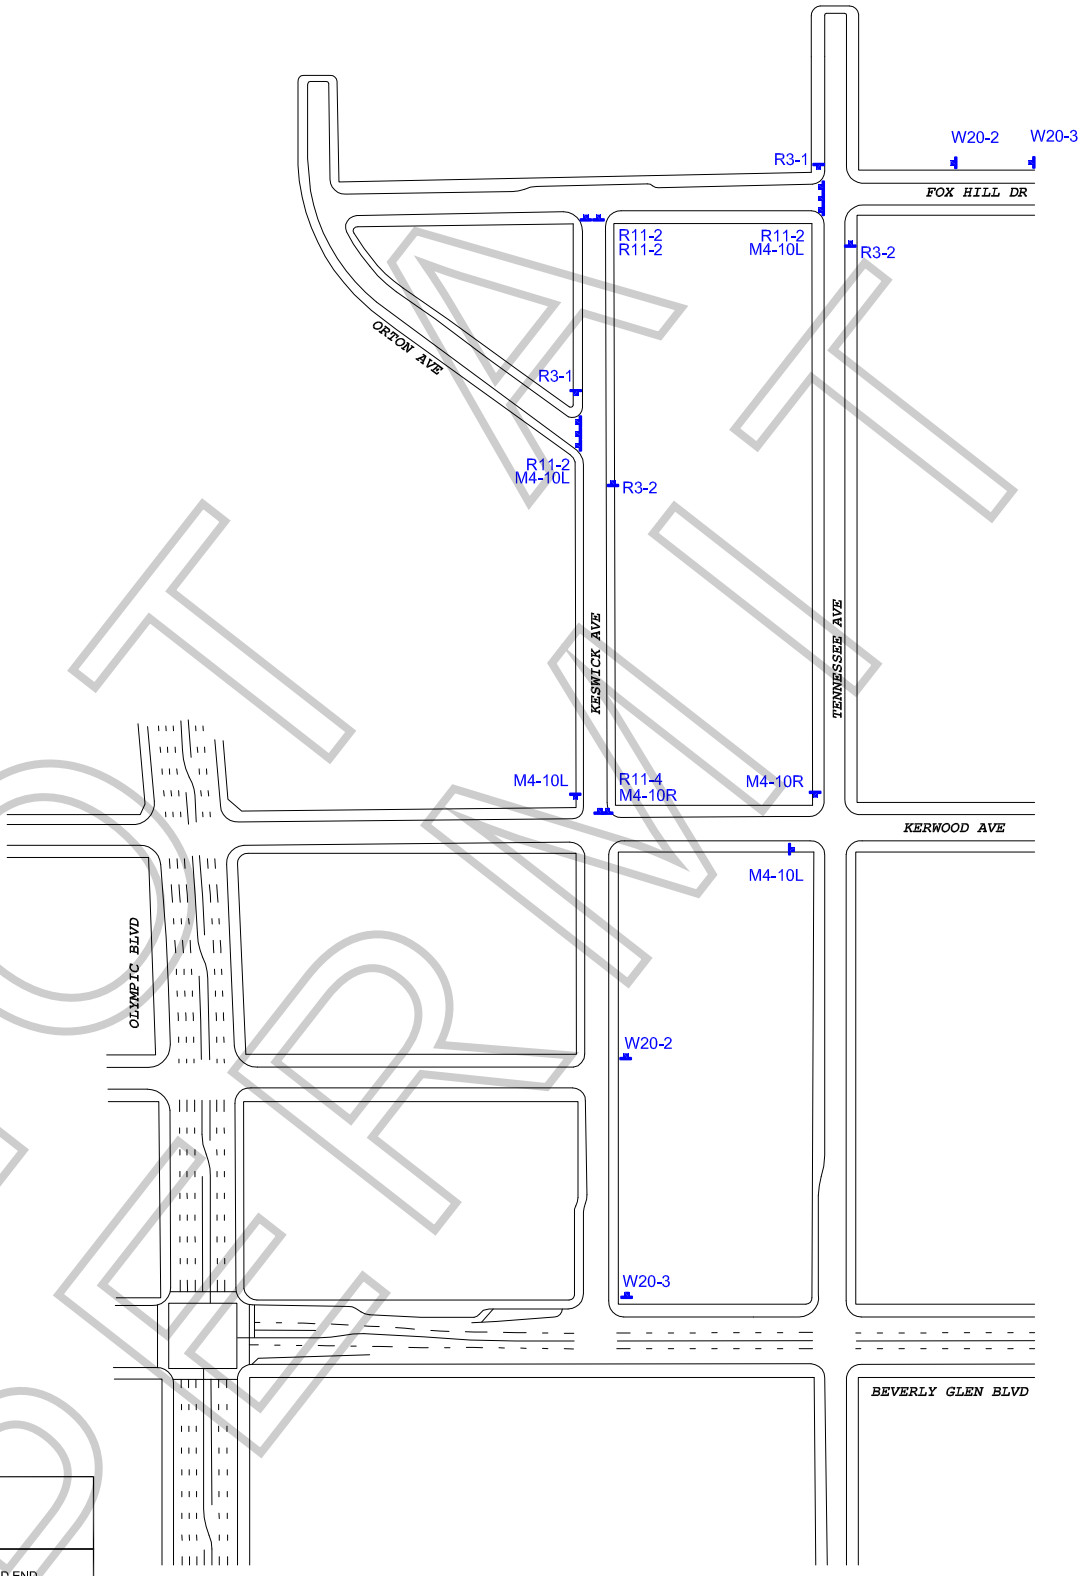

NOT A PERMIT

TCP FOR:
20TH CENTURY FOX TV:
"SPEECHLESS"

LOCATION:
FULL CLOSURE OF ORTON AVE FROM KESWICK AVE TO DEAD END
FULL CLOSURE OF FOX HILLS DR FROM ORTON AVE TO TENNESSEE AVE
LOS ANGELES, CALIFORNIA

CONTACT: ELISA SMITH
OFFICE# 213-763-9000
NICK CHANDLER
PH# 561-445-1526

JCL TRAFFIC SERVICES
(213) 622-9775
C31-CA Lic # 805357

DATE	REVISIONS	DRAFTER: MARIO MENJIVAR
		SCALE: N.T.S.
		FILM LA: CP

WORK ZONE TRAFFIC CONTROL PLAN
GENERAL NOTES

1. DATE/TIME: 1-22-19 FROM 07:00 HOURS TO 17:00 HOURS.

2. ALL SIGNING, STRIPING, AND TRAFFIC CONTROL DEVICES SHALL CONFORM TO THE (CURRENT) STATE OF CALIFORNIA DEPARTMENT OF TRANSPORTATION (CALTRANS) STANDARD PLANS AND STANDARD SPECIFICATIONS, CALIFORNIA MUTCD, AND ANY ADDENDUMS THERETO, AND AS SHOWN ON THESE PLANS, SYMBOLS AND ABBREVIATIONS USED ARE SHOWN ON CALTRANS STANDARD PLANS.
3. THERE WILL BE NO INTERFERENCE WITH TRAFFIC SIGNALS OR CROSSWALKS.
4. CONES WILL BE 28" MINIMUM HEIGHT AND HAVE REFLECTORIZED SLEEVES FOR NIGHT WORK.
5. POLICE WILL DIRECT TRAFFIC IF NECESSARY.

APPOINTMENT OF FILM THIS PRODUCTION SERVICES, INC. AS AUTHORIZED AGENT AND REPRESENTATIVE

I certify that I am a representative of 20th Century Fox Television ("Principal") and am
Name of "Principal" / Production Company
authorized to enter into binding contractual agreements on Principal's behalf provided Principal has pre-approved such agreements. I further certify that I am authorized by principal to appoint other representatives and agents for Principal and to give such representatives and agents authority to enter into and bind Principal to agreements relating to the issuance and compliance with location film (e.g. theatrical, television, commercial, and other motion picture filming) and still photographic permits, including the permits themselves and any riders to such permits. Acting on the behalf of Principal in my capacity as it's authorized representative, I appoint Film This Production Services, Inc. (a.k.a. Film This) and it's employees and agents ("Film This") as Principal's authorized representatives and agents to apply for and receive location film (e.g. theatrical, television, commercial, and other motion picture filming) and still photographic permits on behalf of Principal through the *FILML.A., INC.* for any city , county or other jurisdiction where *FILML.A., INC.* operates, in accordance with Principal's instructions, to negotiate, discuss, accept, modify, agree to bind the Principal to the terms and conditions of such permits (including any restrictions and/or community guidelines applicable to any such permit) and to execute such permits on behalf of Principal. Principal understands, acknowledges and agrees that it (and/or it's insurer) remains responsible for liable and all obligations imposed by or incidental to any permit or rider issued to Principal signed by an employee or agent of (including any coordinator, runner or messenger used by) Film This. Principal further agrees to comply with the terms and conditions of any such permits and hereby appoints Film This as an authorized representative to facilitate compliance with such terms and conditions following issuance of such permits and to enter into agreements for Principal with respect thereto. Any person, City, agency, entity or organization (including *FILML.A., INC.* and any city, county or other jurisdiction where *FILML.A., INC.* operates) may rely on this appointment and not need obtain any further authorization for any act described herein. An original or faxed copy of this appointment shall be sufficient and may be treated as an original for all purposes. The appointment may be revoked by Principal at anytime in writing delivered to *FILML.A., INC.*, but in any case shall expire one (1) year from the date of execution set forth below.

I declare under penalty of perjury under the laws of the State of California that I am authorized to appoint Film This as an agent for Principal and based on that authority I hereby appoint Film This as Principal's agent as set forth herein.

Dated 8/15/18

By Nick Chandler
Representative's Signature

20th Century Fox Television	10201 W Pico Blvd Building 104, 3rd floor
Name of "Principal" (Production Company)	Principal's Address
Nick Chandler	Los Angeles, CA 90064
Print Princpal Representative's Name	City, State, Zip Code
Location Manager	561-445-1526
Representative's Title (i.e. UPM, Loc Mgr)	Principal's Telephone Number

INSURANCE PERMIT